IITF - 2025

HALL 12 & 12A

Hall 12 &12A : Processed Food & Beverage/Spices, Agri-Produce, Handicrafts, Home Furniture/ Stat-ups/ Multi products.

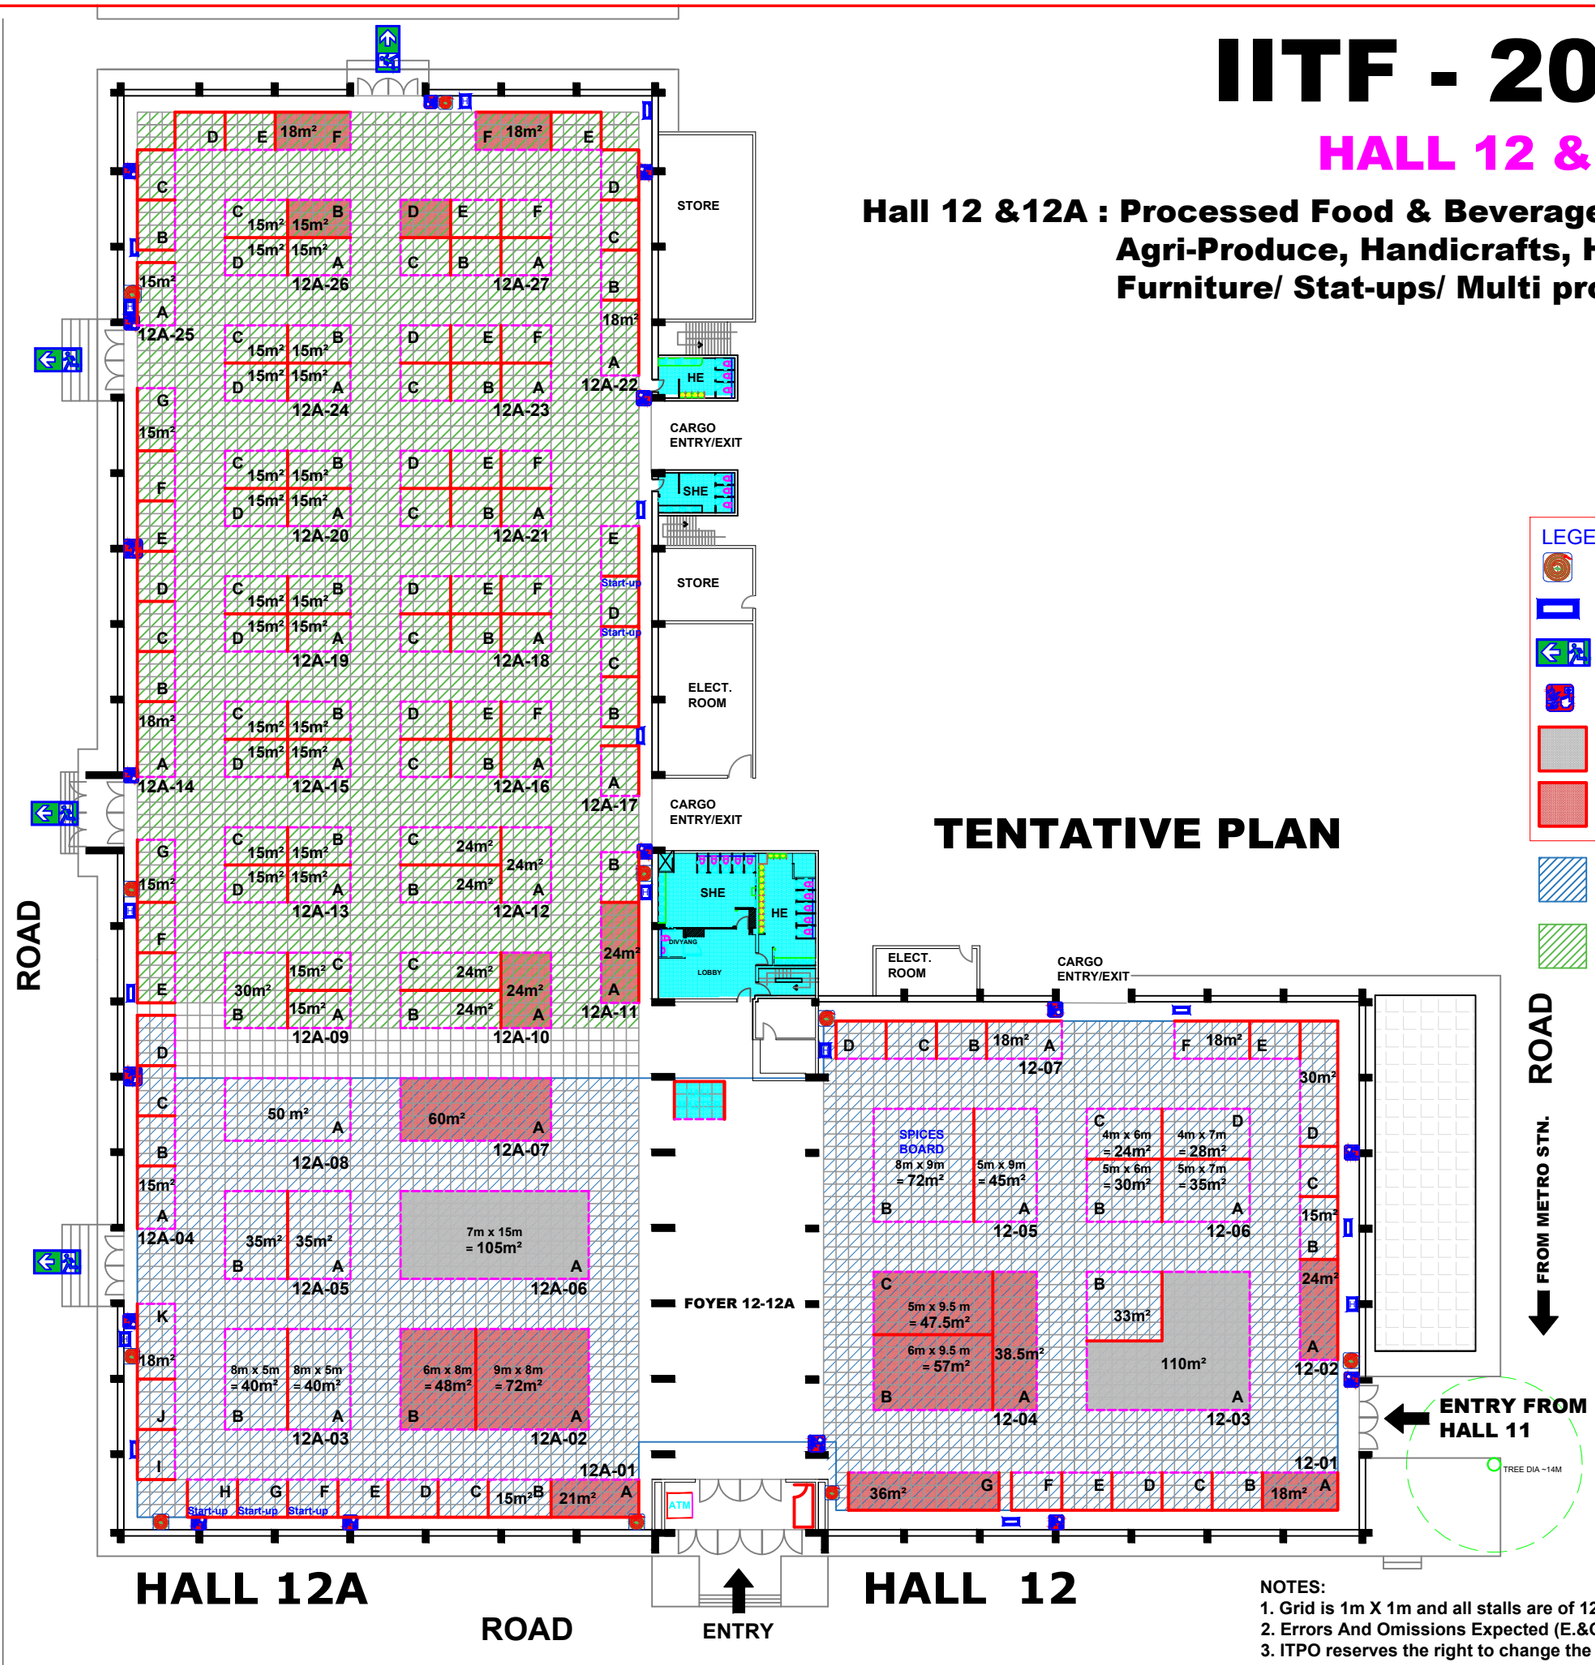

LEGEND :

- HOSE REEL
- ELECTRIC PANEL
- EMERGENCY EXIT
- MANUAL CALL POINT
- ALLOTTED TO MARQUE CO.
- PREMIUM STALLS
- Food & Beverage cos.
- Multi-Product

NOTES:

1. Grid is 1m X 1m and all stalls are of 12 sqm, unless otherwise mentioned.
2. Errors And Omissions Expected (E.&O.E.)
3. ITPO reserves the right to change the Layouts in case of exigencies.

SIGN OF ISSUING OFFR.	SHREE NATH YP (ARCHITECT)	BRIJ LAL GENERAL MANAGER (ARCHITECT)
DATE OF ISSUE	RADHIKA CHAUHAN YP (ARCHITECT)	SAURABH SHARMA Sr. MANAGER (ARCHITECT)

INDIA TRADE PROMOTION ORGANISATION

ARCHITECTURE UNIT I T P O

Bharat Mandapam N. DELHI.

NORTH:

DRAWING NO: IITF-2025, H 12-12A

SCALE: FIT TO PAPER

DATE: 13.08.2025

NOTE: THIS DRG. IS THE PROPERTY OF ITPO, IT SHALL BE USED ONLY FOR THE PURPOSE FOR WHICH IT HAS BEEN ISSUED BY THE ARCHITECTURE DEPARTMENT AMENDMENTS IF ANY REQUIRED IN THE LAYOUT PLAN SHALL BE GOT APPROVED FROM ARCH.DIVISION. • CONSTRUCTION WITHIN THE ALLOCATED STALL, SHELL SCHEME / BARE / OUTDOOR OPEN SPACE BY THE PARTICIPANTS / AGENCIES, SHALL BE AS PER ARCHITECTURE & ENGG. GUIDELINES / CONTROLS OF ITPO. • INTERIOR OF STALL / BARE SPACE / OUTDOOR OPEN SPACE SHALL BE GOT APPROVED FROM ARCHITECTURE DEPARTMENT. • NO SUBLETTING OF STALLS IS PERMITTED BY ITPO.

PROJECT TITLE : INDIA INTERNATIONAL TRADE FAIR - 2025

LAYOUT PLAN: HALL 12 & 12A

Bharat Mandapam, NEW DELHI

29-Aug-25 6:03:36 PM, SM(SS)