IITF - 2023

HALL-14 (GROUND FLOOR)
MULTI-PRODUCTS

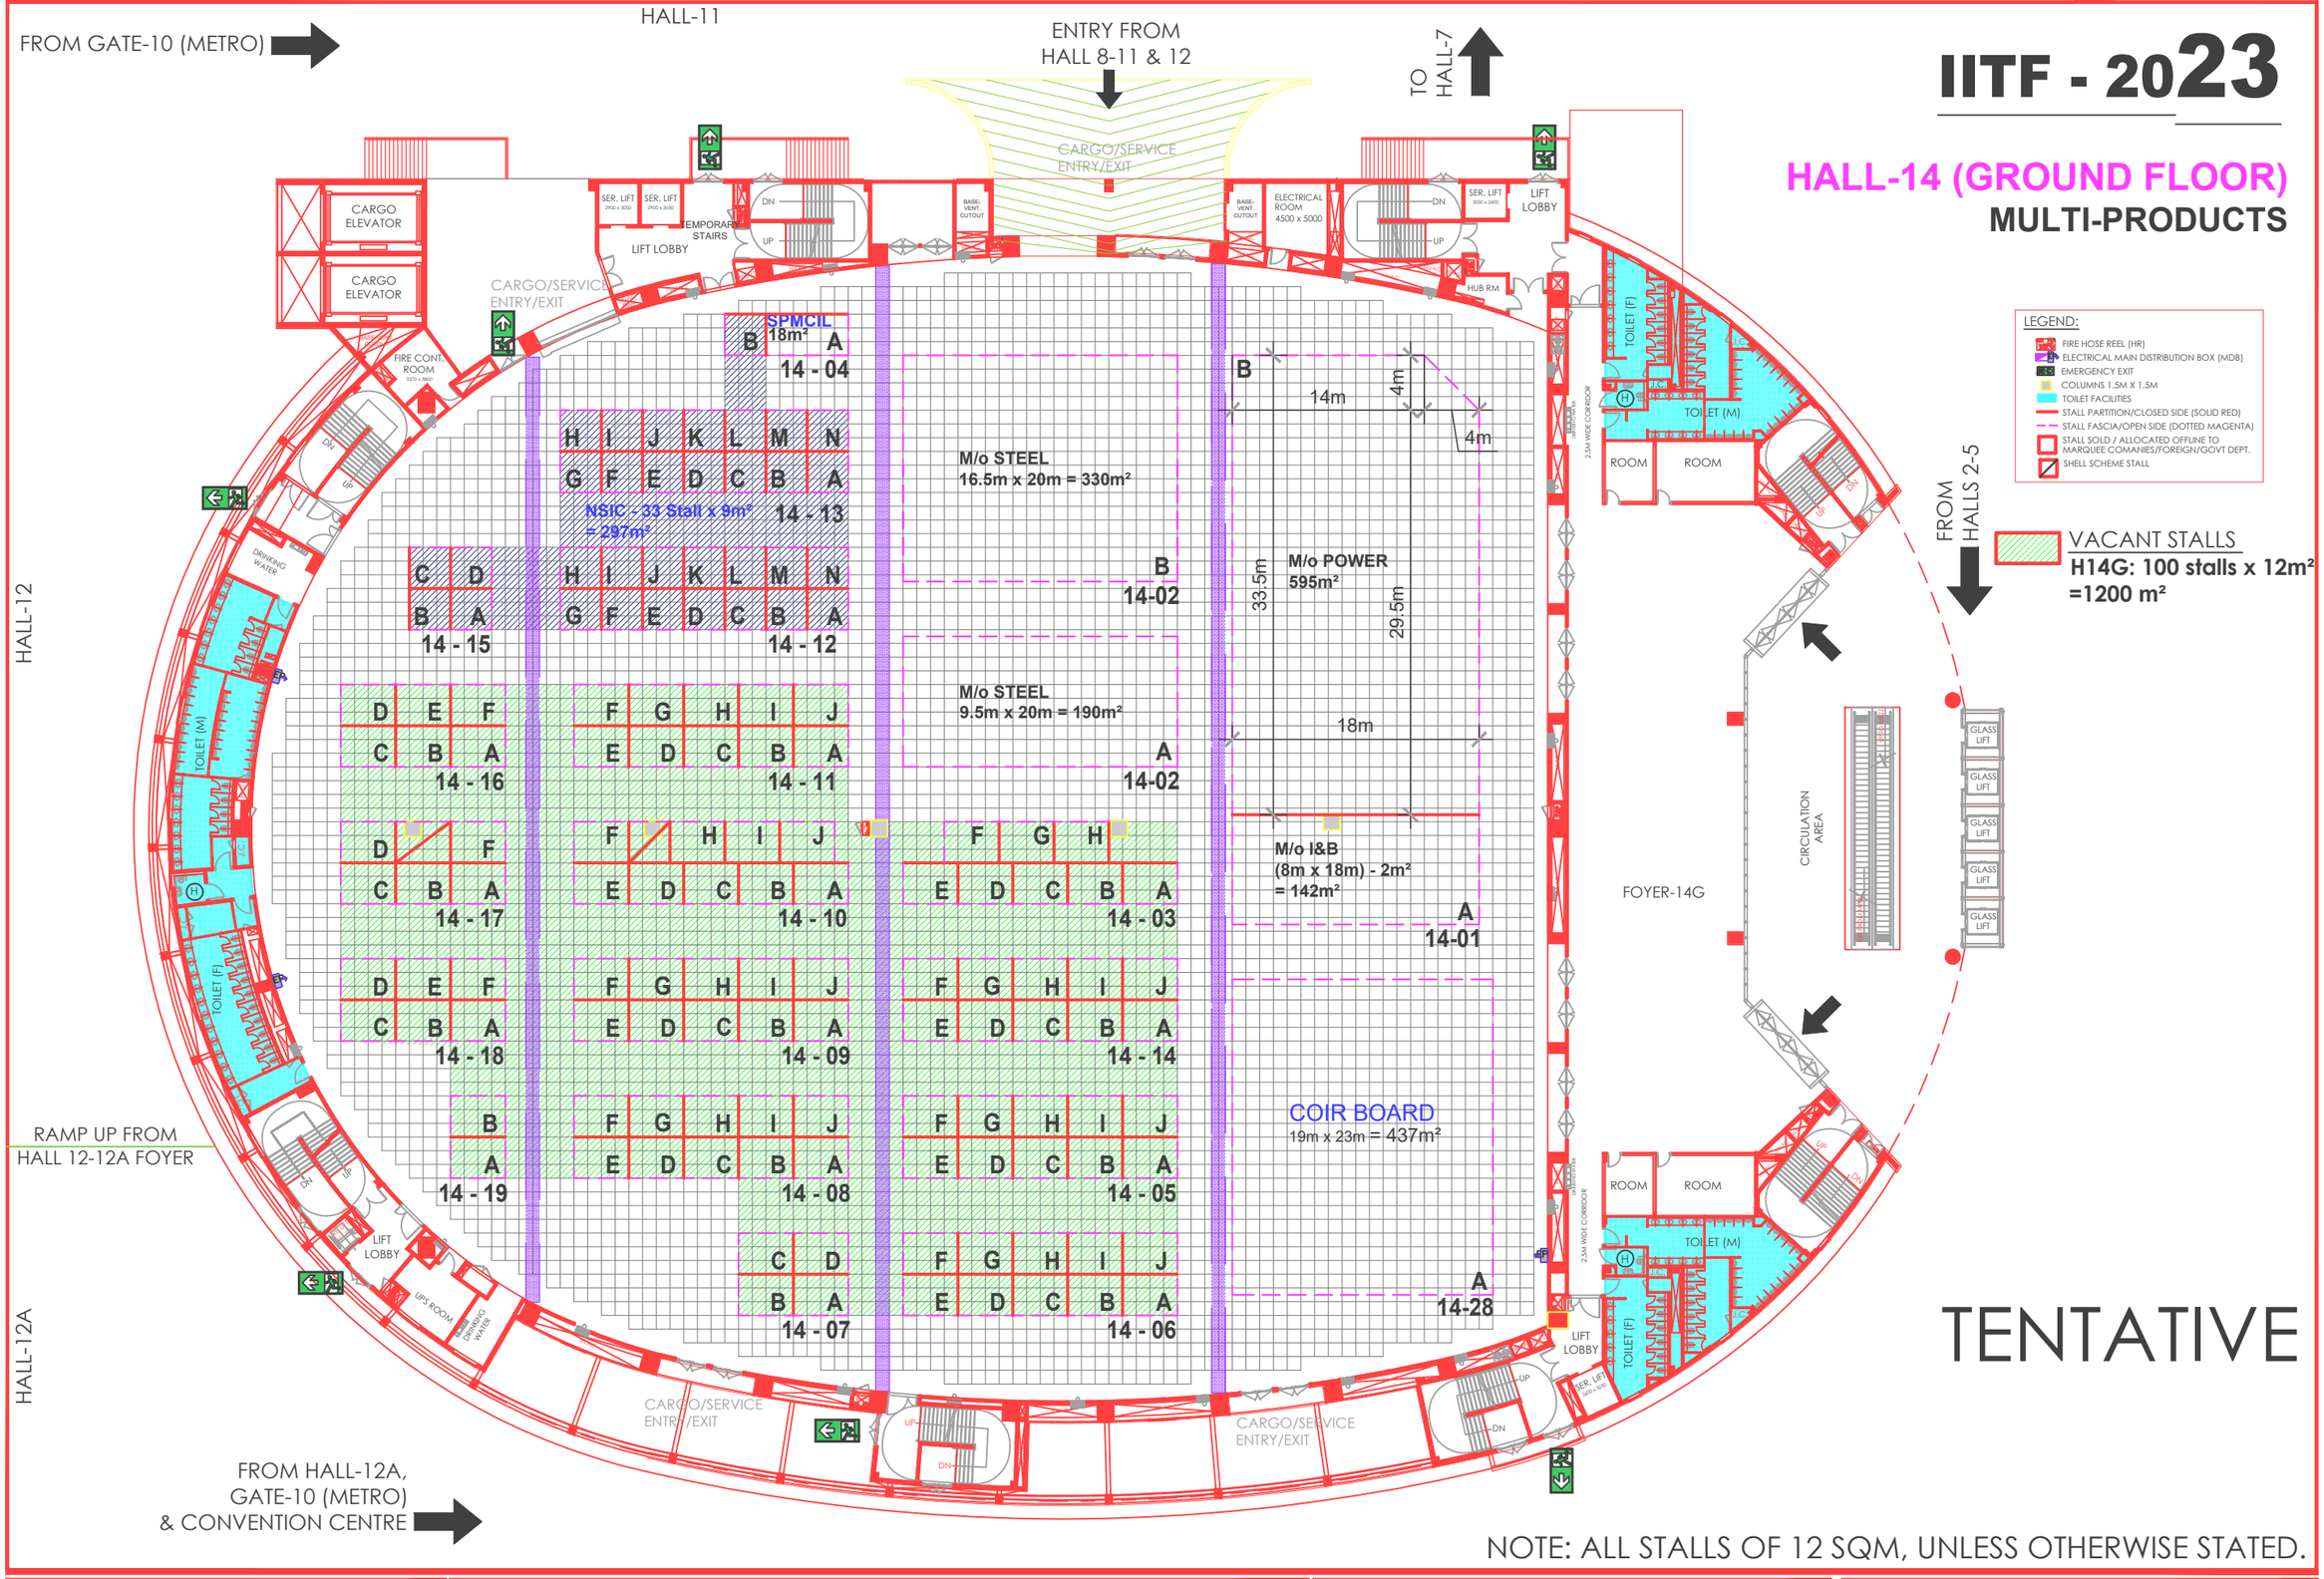

NOTE: ALL STALLS OF 12 SQM, UNLESS OTHERWISE STATED.

EXHIBITION :
IITF - 2023
HALL-14 (GROUND FLOOR)
PRAGATI MAIDAN, NEW DELHI

DATE:	SCALE:	DRAWING NO:	NORTH:
01.08.2023	FIT TO PAPER	IITF-23, 14G	N

NOTES:
> This drawing is the property of ITPO, and it shall be used only for the purpose for which it has been issued by the Architecture Unit, ITPO. Amendments, if any, required in the layout plan shall be got approved from Architecture Unit, ITPO.
> Construction within the allocated stalls, Shell/Bare scheme/Outdoor open space by the participants/agencies, shall be as per the event's Design Guidelines and other applicable rules.
> ITPO reserves the right to change the layouts in case of exigencies.
> Errors And Omissions Expected (E.&O.E.)

R.NO.	REVISION	DATE
R9.		
R8.		
R7.		
R6.		
R5.		
R4.		
R3.		
R2.		
R1.		

SAURABH SHARMA
MANAGER (ARCHITECT)

BRIJ LAL
GENERAL MANAGER (ARCHITECT)

INDIA TRADE PROMOTION ORGANISATION
ITPO

ARCHITECTURE UNIT
I T P O
PRAGATI MAIDAN, N. DELHI.

11/4/2023 3:03:36 PM, Dharav Singh(YP)